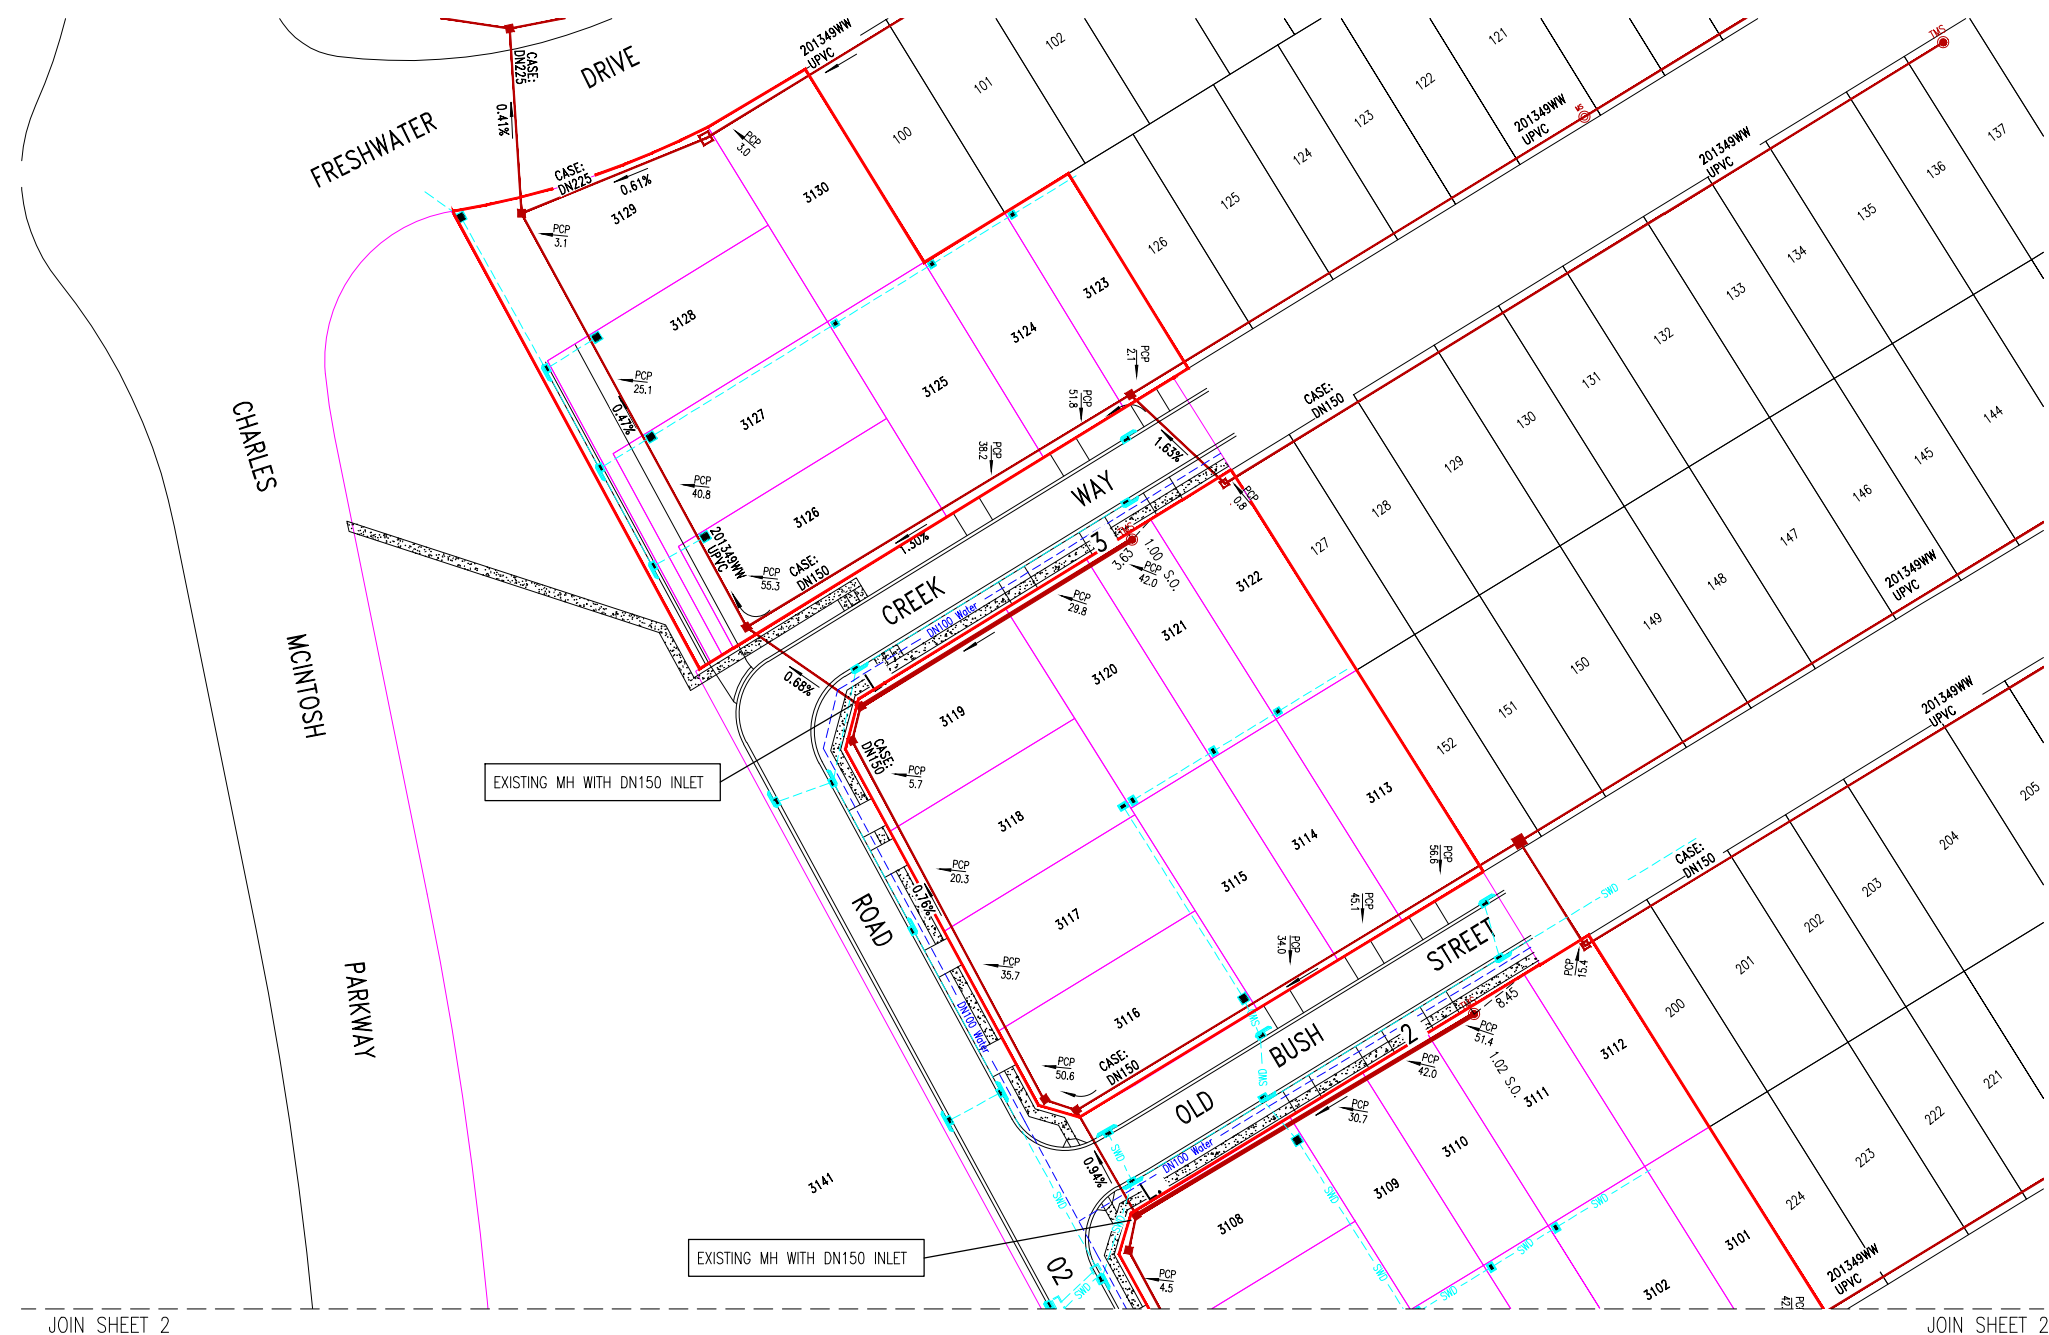


WORK AS CONSTRUCTED CERTIFICATION		 SYDNEY WATER CORPORATION	
DEVELOPER	MIRVAC HOMES PTY LTD	Case No. 217504WWW	SHT 3 OF 5 SHTS.
W.S.C.	ORION CONSULTING ENGINEERS PTY LTD		
CONSTRUCTOR	GLENMORE PARK PLUMBING & DRAINAGE		
COMPLETED	06/05/2025		
W.A.C. PREPARED	01/06/2026		
DESIGNER	RL Award	SYDNEY WATER CORPORATION FOR DETAILS OF SERVICES SEE SHEET 1	