


DRAFT ONLY
REVISION: 00, DATE: 03/07/2026
NOT FOR INVESTIGATION AT NSW LRS
LOT DIMENSIONS AND AREAS ARE SUBJECT TO SURVEY &
REGISTRATION OF THE FINAL PLAN AT NSW LRS.
EASEMENT LOCATIONS & WIDTHS ARE SUBJECT TO VARIATION.
LOTS MAY BE SUBJECT TO FURTHER EASEMENTS,
RESTRICTIONS AND POSITIVE COVENANTS.

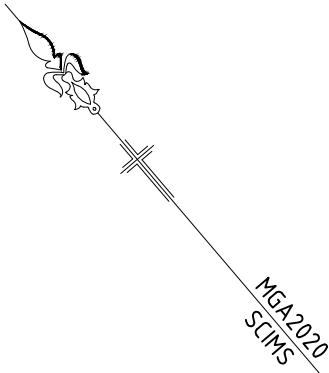


- (A) EASEMENT FOR SUPPORT, ACCESS & MAINTENANCE 0.9 WIDE (No.1)
- (B) EASEMENT FOR DRAINAGE OF WATER 1.5 WIDE
- (D) RIGHT OF ACCESS VARIABLE WIDTH
- (E) EASEMENT FOR SUPPORT, ACCESS & MAINTENANCE 0.9 WIDE (No.5)
- (E2) EASEMENT FOR SUPPORT OVER RETAINING WALL 0.9 WIDE (No.7)
- (E20) EASEMENT FOR SUPPORT OVER RETAINING WALL 0.9 WIDE (No.4) (DP1321541)
- (F) EASEMENT FOR PADMOUNT SUBSTATION 2.75 WIDE (DP1309625)
- (G) RESTRICTION ON THE USE OF LAND (No.14) (DP1309625)
- (H) RESTRICTION ON THE USE OF LAND (No.15) (DP1309625)
- (F1) EASEMENT FOR PADMOUNT SUBSTATION 2.75 WIDE
- (G1) RESTRICTION ON THE USE OF LAND (No.10)
- (H1) RESTRICTION ON THE USE OF LAND (No.11)

SCHEDULE OF ARCS				
No.	BEARING	DISTANCE	ARC	RADIUS
1	311°39'50"	4.04	4.04	92.7

SURVEYOR Name: AILESH MARY MACGILLICUDDY ORION GROUP Date: - Reference: 24-0694	PLAN OF SUBDIVISION OF LOT 7128 IN DP1321541 & EASEMENT AFFECTING LOT 2404 IN DP1321083	LGA: CAMDEN Locality: COBBITTY Reduction Ratio: 1:500 Lengths are in metres.	REGISTERED	PPN DP1323645
--	--	---	------------	----------------------



(A) EASEMENT FOR SUPPORT, ACCESS & MAINTENANCE 0.9 WIDE (No.1)
 (B) EASEMENT FOR DRAINAGE OF WATER 15 WIDE
 (C) EASEMENT FOR DRAINAGE OF WATER VARIABLE WIDTH
 (E) EASEMENT FOR SUPPORT, ACCESS & MAINTENANCE 0.9 WIDE (No.5)
 (E1) EASEMENT FOR SUPPORT OVER RETAINING WALL 0.9 WIDE (No.6)
 (E2) EASEMENT FOR SUPPORT OVER RETAINING WALL 0.9 WIDE (No.7)
 (E10) EASEMENT FOR SUPPORT OVER RETAINING WALL 0.9 WIDE (No.6) (DP1308776)
 (E20) EASEMENT FOR SUPPORT OVER RETAINING WALL 0.9 WIDE (No.4) (DP1321541)

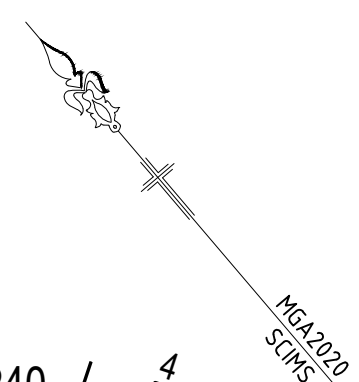

SURVEYOR Name: AILESH MARY MACGILLICUDDY ORION GROUP Date: - Reference: 24-0694	PLAN OF SUBDIVISION OF LOT 7128 IN DP1321541 & EASEMENT AFFECTING LOT 2404 IN DP1321083	LGA: CAMDEN Locality: COBBITTY Reduction Ratio: 1:500 Lengths are in metres.	REGISTERED	PPN DP1323645
---	---	---	--------------------------	-----------------------------

DRAFT ONLY
REVISION: 00, DATE: 03/07/2026
NOT FOR INVESTIGATION AT NSW LRS
LOT DIMENSIONS AND AREAS ARE SUBJECT TO SURVEY &
REGISTRATION OF THE FINAL PLAN AT NSW LRS.
EASEMENT LOCATIONS & WIDTHS ARE SUBJECT TO VARIATION.
LOTS MAY BE SUBJECT TO FURTHER EASEMENTS,
RESTRICTIONS AND POSITIVE COVENANTS.


- (A) EASEMENT FOR SUPPORT, ACCESS & MAINTENANCE 0.9 WIDE (No.1)
- (B) EASEMENT FOR DRAINAGE OF WATER 1.5 WIDE
- (E) EASEMENT FOR SUPPORT, ACCESS & MAINTENANCE 0.9 WIDE (No.5)
- (E1) EASEMENT FOR SUPPORT OVER RETAINING WALL 0.9 WIDE (No.6)

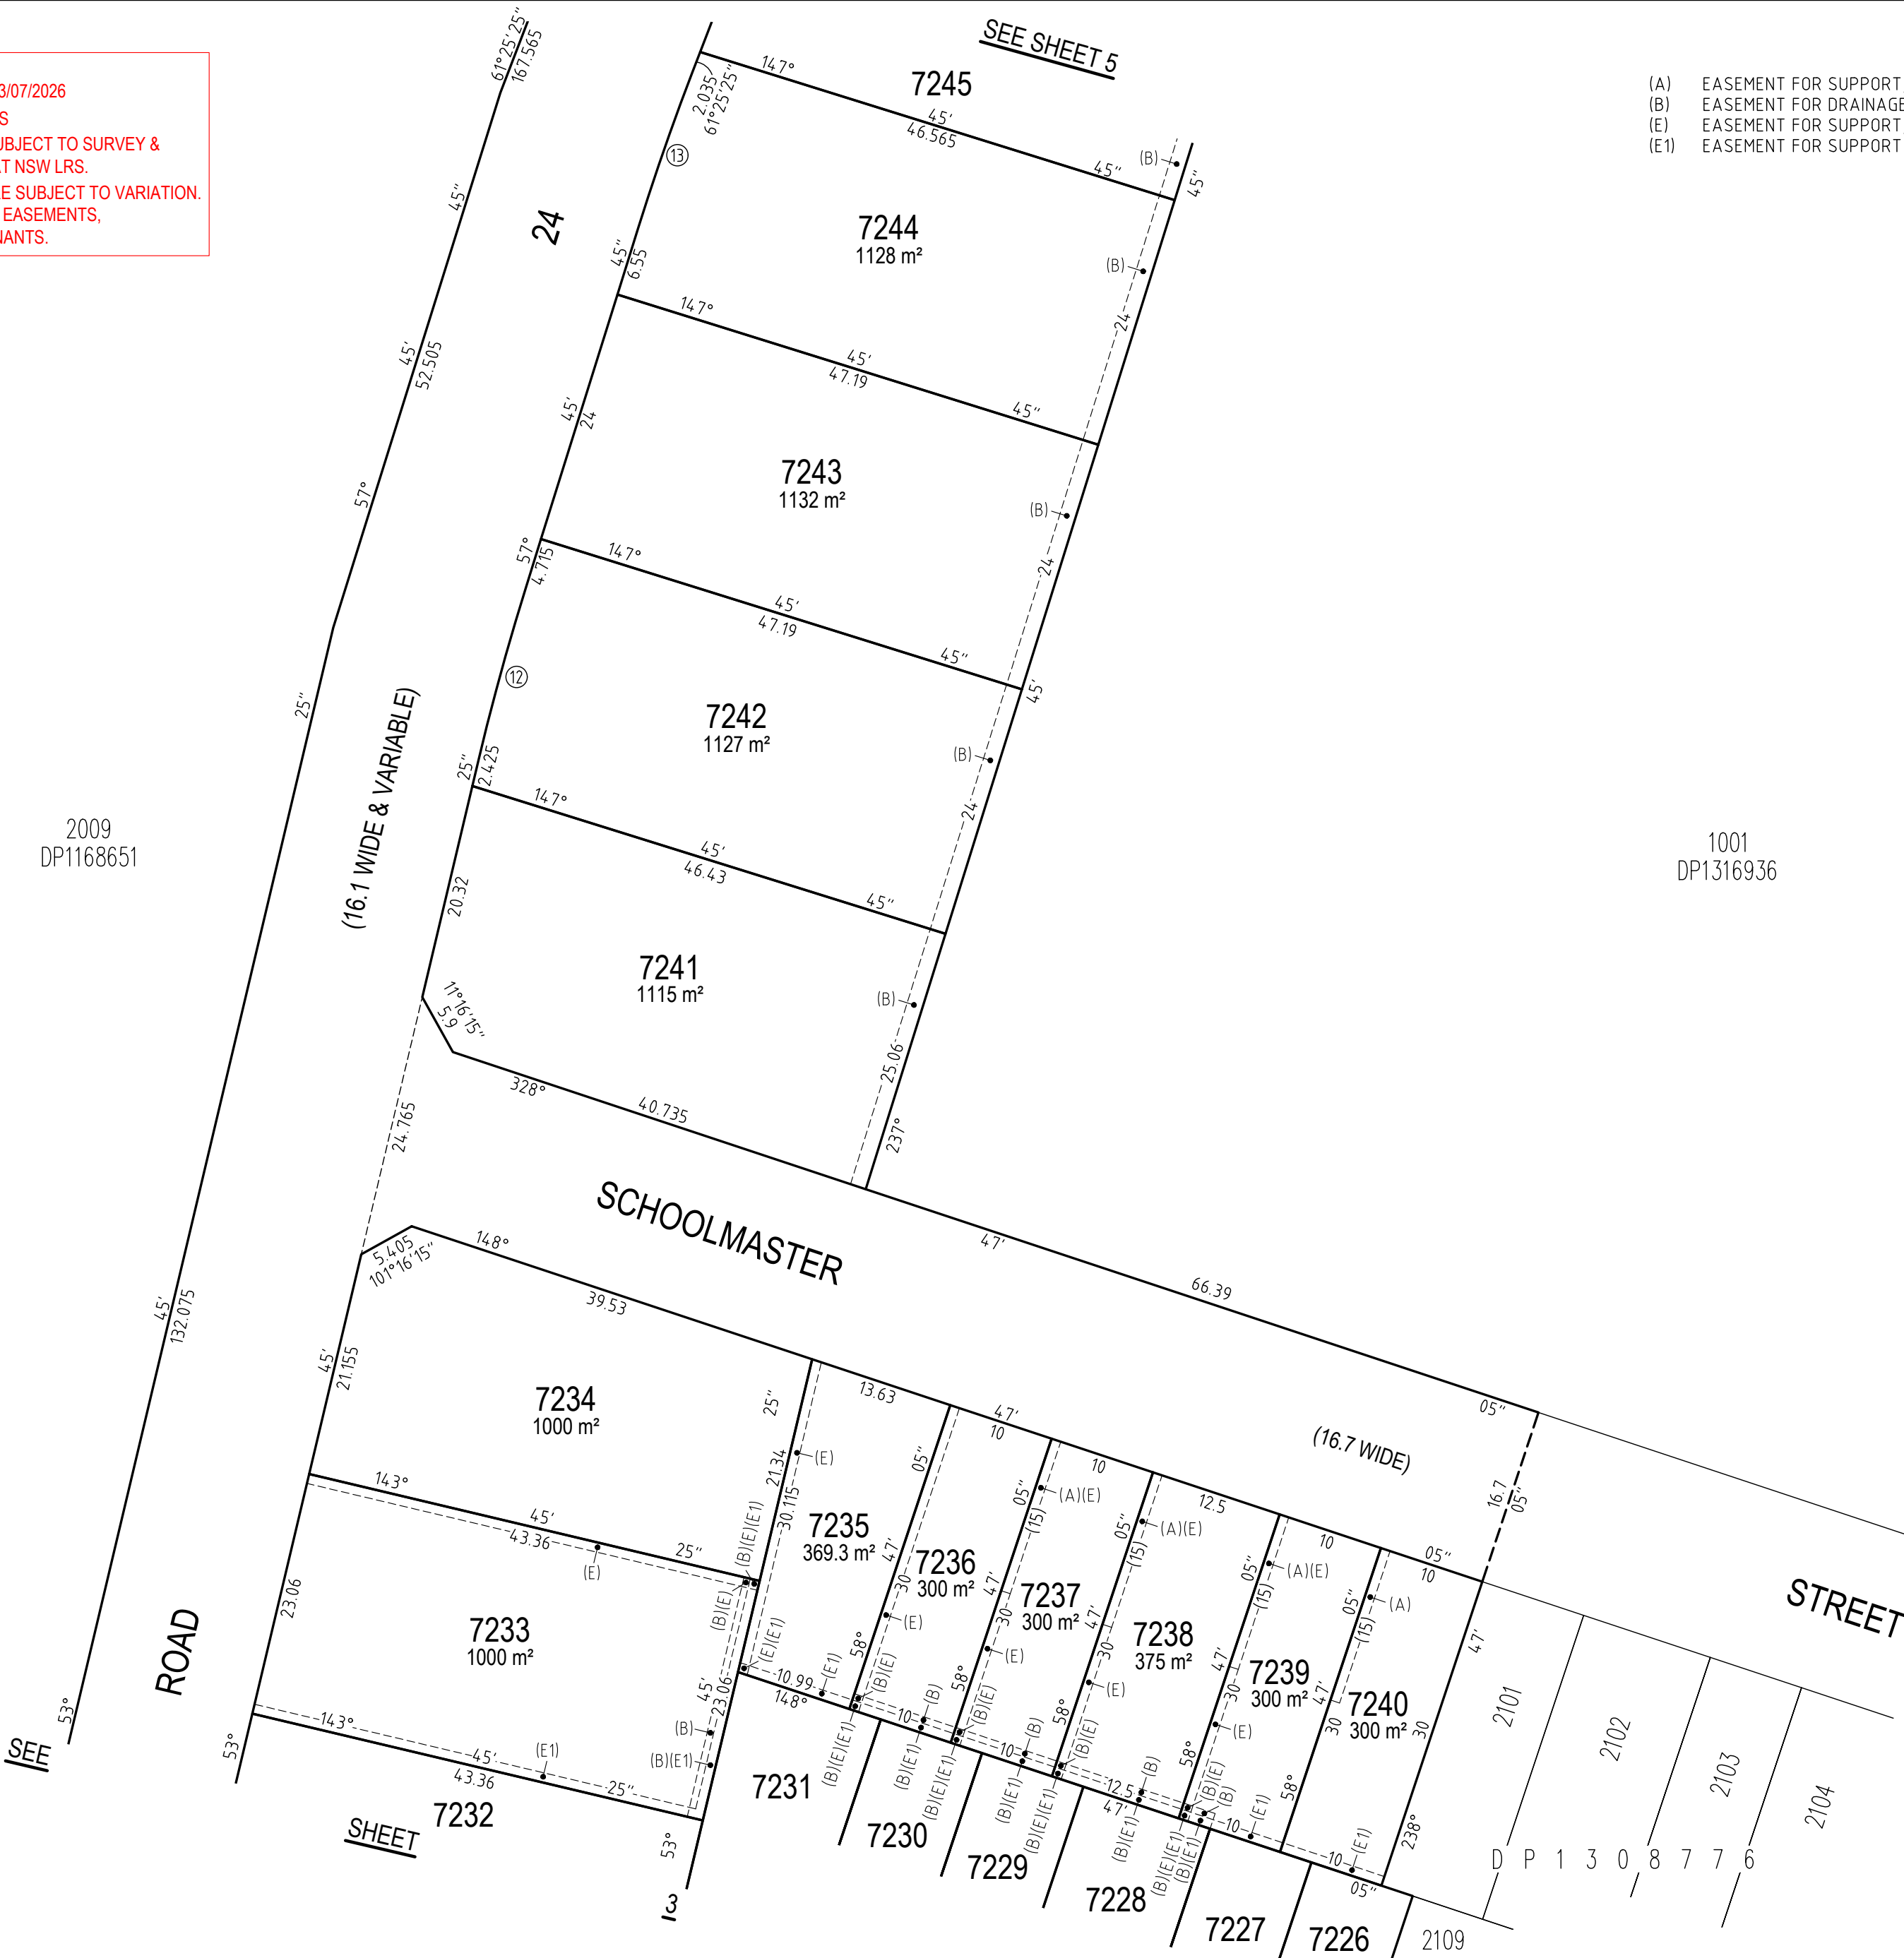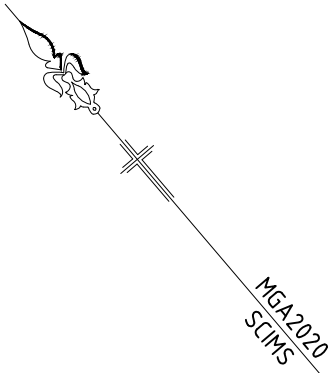


SCHEDULE OF ARCS				
No.	BEARING	DISTANCE	ARC	RADIUS
12	55°45'35"	16.875	16.88	241.45
13	59°35'35"	15.425	15.43	241.45

SURVEYOR Name: AILESH MARY MACGILLICUDDY ORION GROUP Date: - Reference: 24-0694	PLAN OF SUBDIVISION OF LOT 7128 IN DP1321541 & EASEMENT AFFECTING LOT 2404 IN DP1321083	LGA: CAMDEN Locality: COBBITTY Reduction Ratio: 1:500 Lengths are in metres.	REGISTERED	PPN DP1323645
--	--	--	-------------------	----------------------

DRAFT ONLY
REVISION: 00, DATE: 03/07/2026
NOT FOR INVESTIGATION AT NSW LRS
LOT DIMENSIONS AND AREAS ARE SUBJECT TO SURVEY &
REGISTRATION OF THE FINAL PLAN AT NSW LRS.
EASEMENT LOCATIONS & WIDTHS ARE SUBJECT TO VARIATION.
LOTS MAY BE SUBJECT TO FURTHER EASEMENTS,
RESTRICTIONS AND POSITIVE COVENANTS.

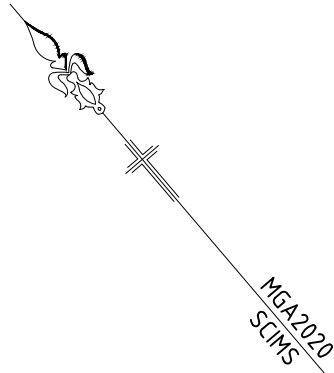

2009
DP1168651

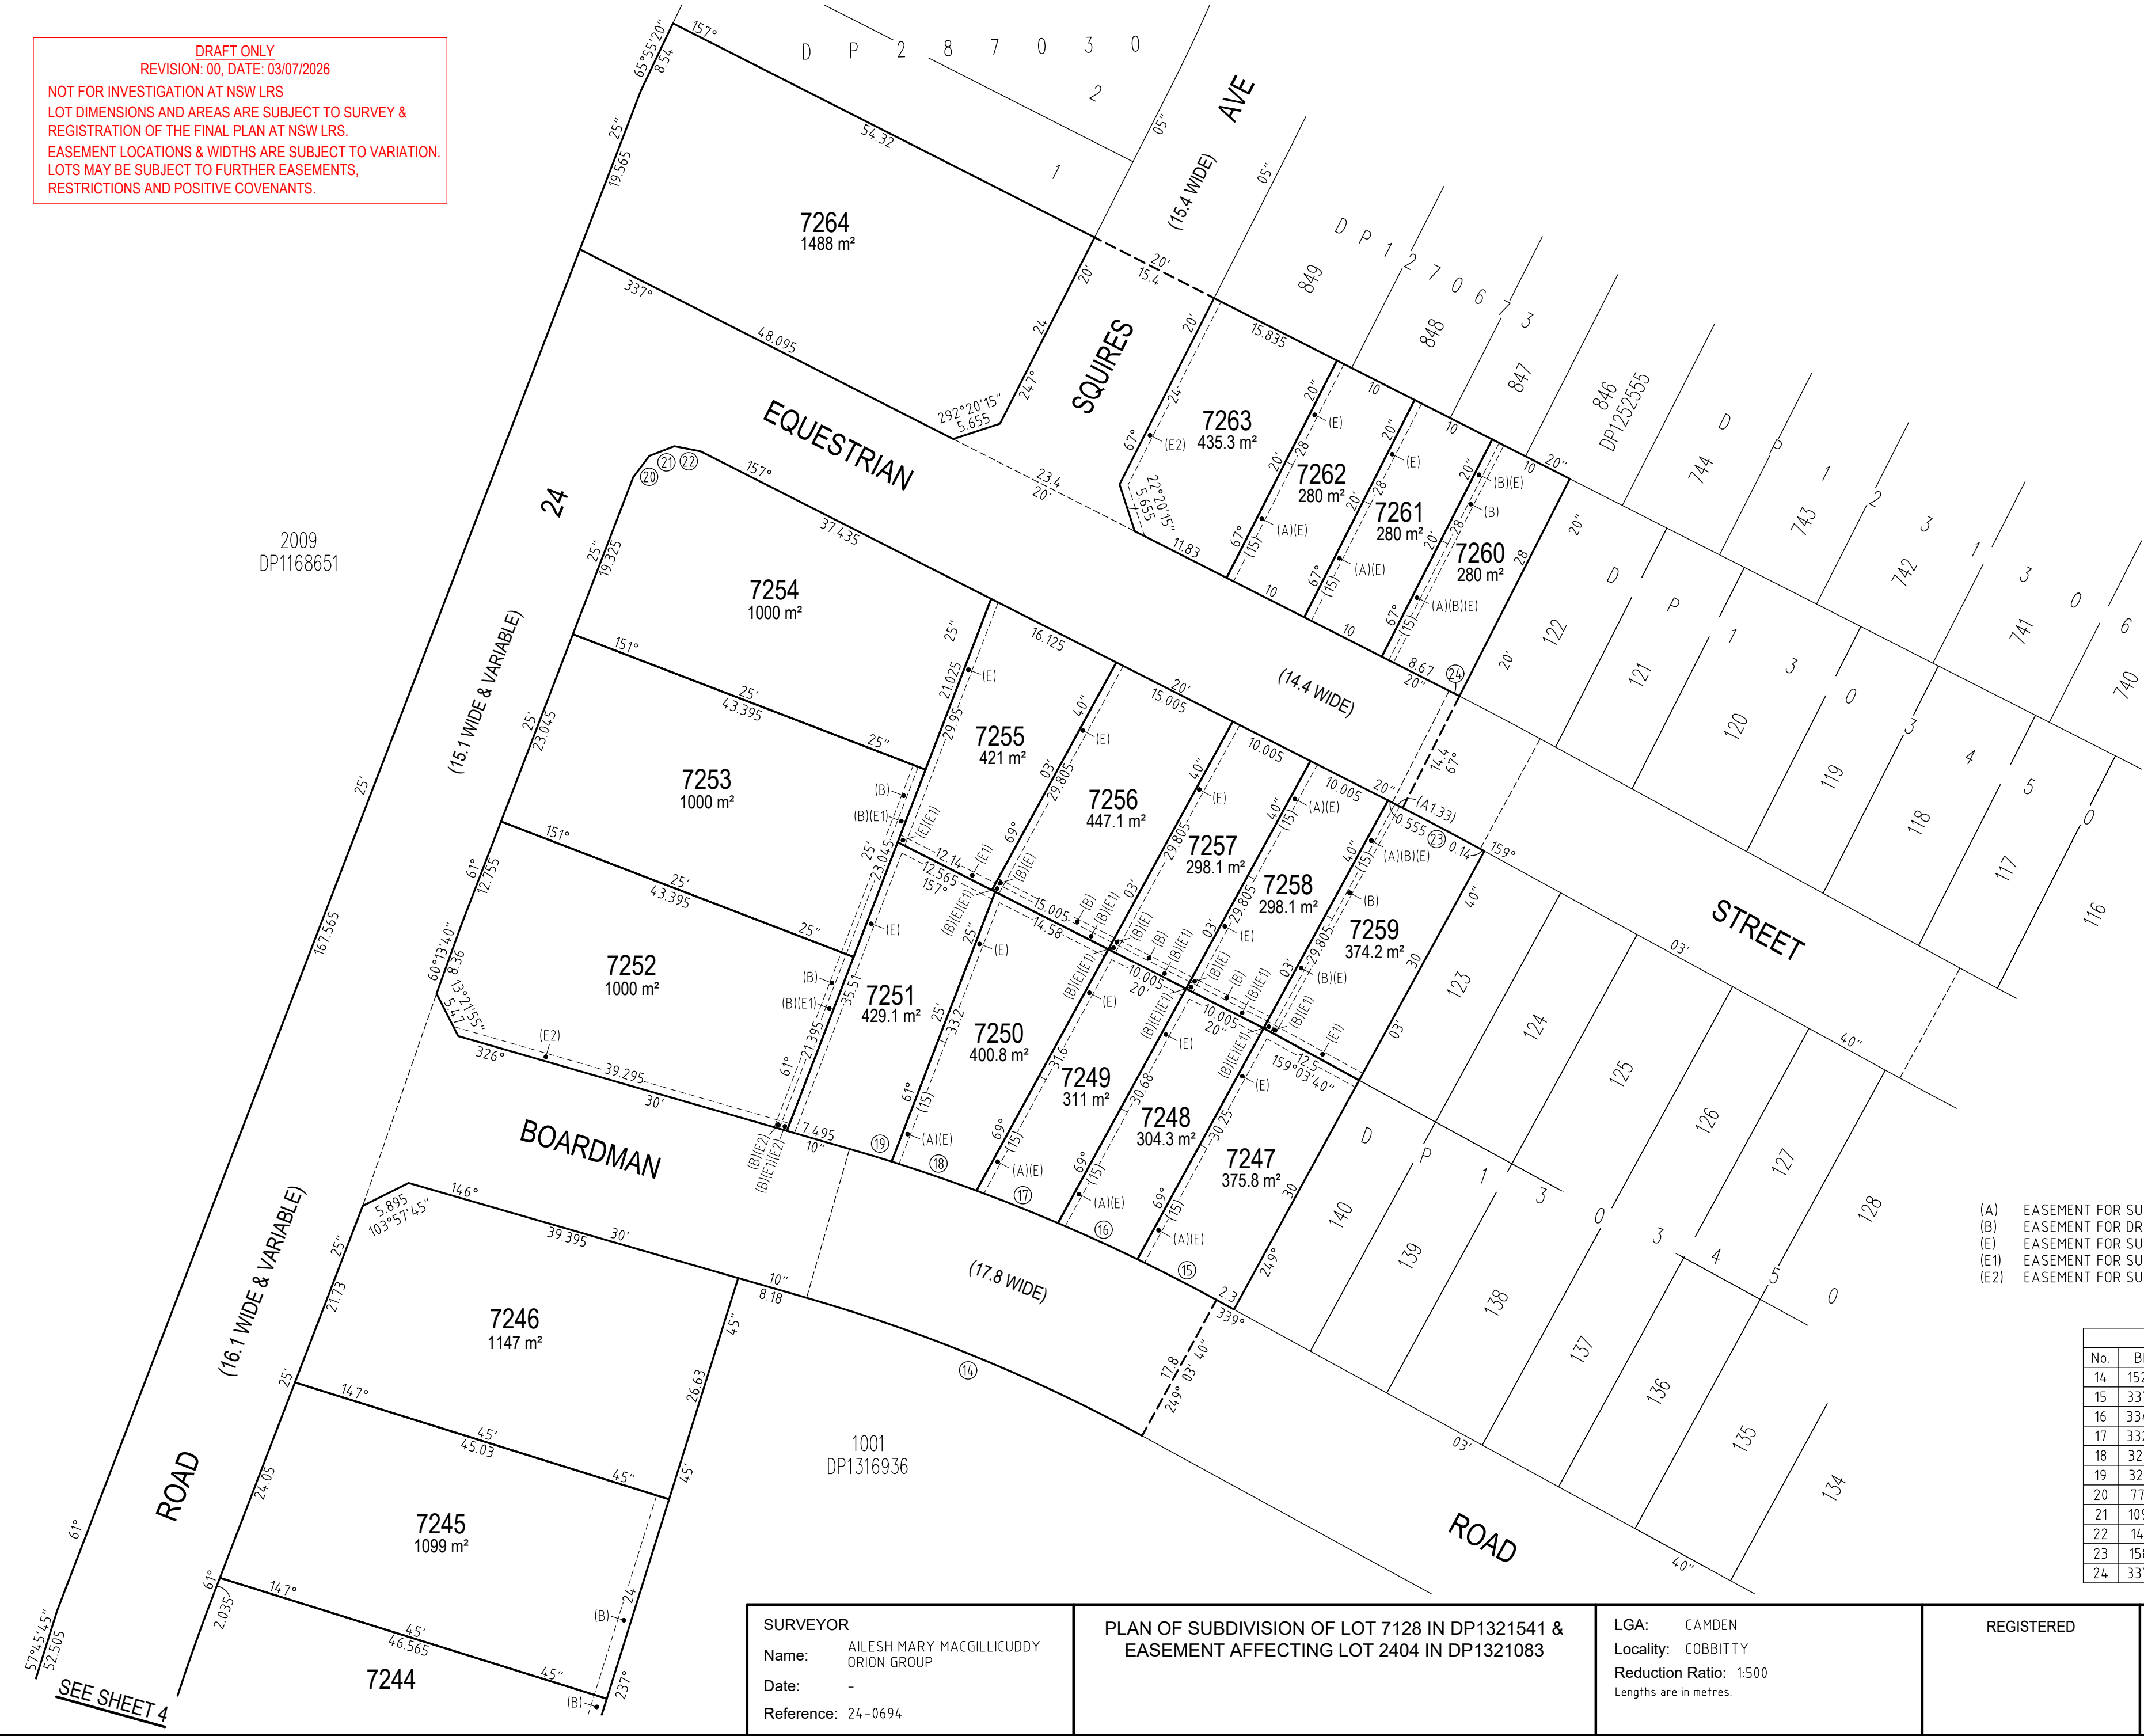

- (A) EASEMENT FOR SUPPORT, ACCESS & MAINTENANCE 0.9 WIDE (No.1)
(B) EASEMENT FOR DRAINAGE OF WATER 1.5 WIDE
(E) EASEMENT FOR SUPPORT, ACCESS & MAINTENANCE 0.9 WIDE (No.5)
(E1) EASEMENT FOR SUPPORT OVER RETAINING WALL 0.9 WIDE (No.6)
(E2) EASEMENT FOR SUPPORT OVER RETAINING WALL 0.9 WIDE (No.7)

SCHEDULE OF SHORT LINES & ARCS				
No.	BEARING	DISTANCE	ARC	RADIUS
14	152°46'55"	4.168	41.765	190.55
15	337°39'25"	10.205	10.205	208.35
16	334°52'35"	10.025	10.03	208.35
17	332°06'40"	10.075	10.075	208.35
18	329°18'30"	10.31	10.31	208.35
19	327°11'45"	5.045	5.045	208.35
20	77°24'35"	3.075		
21	109°22'50"	3.075		
22	141°21'10"	3.075		
23	158°12'00"	11.805	11.805	392.8
24	337°25'55"	1.33	1.33	407.2

SURVEYOR

Name: AILESH MARY MACGILLICUDDY
ORION GROUP

Date: -

Reference: 24-0694

PLAN OF SUBDIVISION OF LOT 7128 IN DP1321541 &
EASEMENT AFFECTING LOT 2404 IN DP1321083

LGA: CAMDEN

Locality: COBBITTY

Reduction Ratio: 1:500

Lengths are in metres.

REGISTERED

PPN DP1323645